

DO NOT SCALE


Millimetres 0 10 100

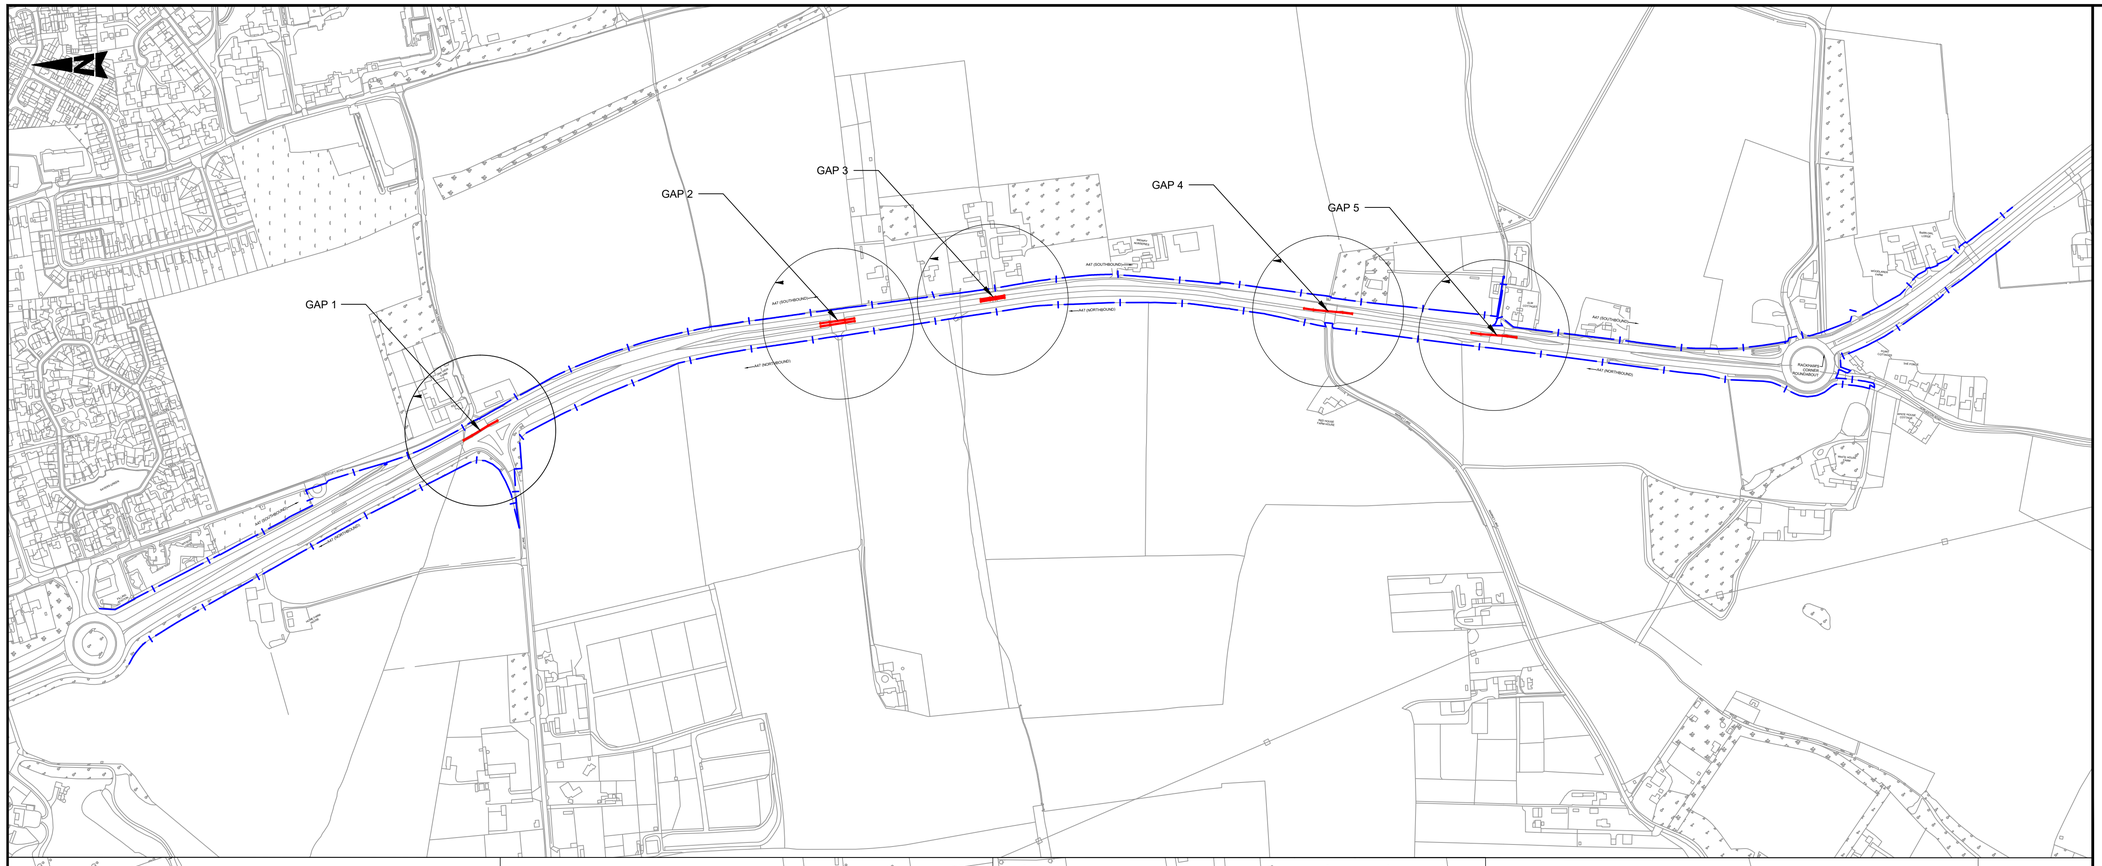


GAP 1 - A47 YARMOUTH ROAD AT THE JUNCTION WITH LOCAL ROAD JAY LANE

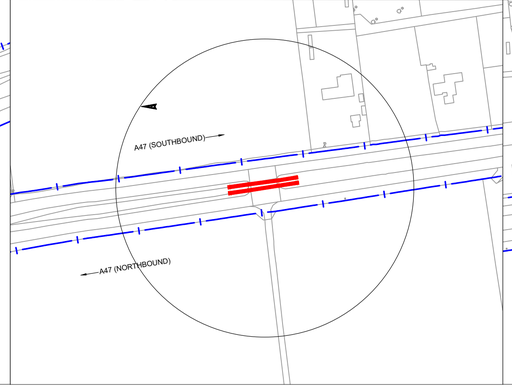


GAP 2 - A47 YARMOUTH ROAD AT THE JUNCTION WITH LOCAL ACCESS TO BOYTON FARMHOUSE

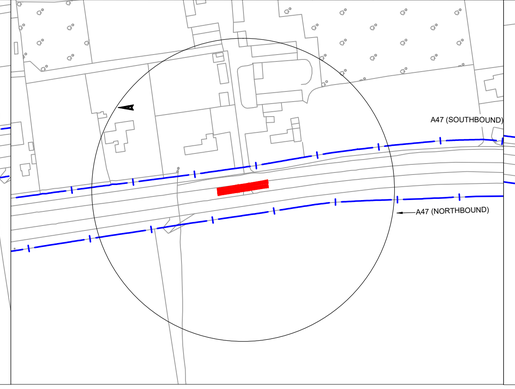

GAP 3 - A47 YARMOUTH ROAD AT THE JUNCTION WITH LOCAL ACCESS TO MIDWAY NURSERIES

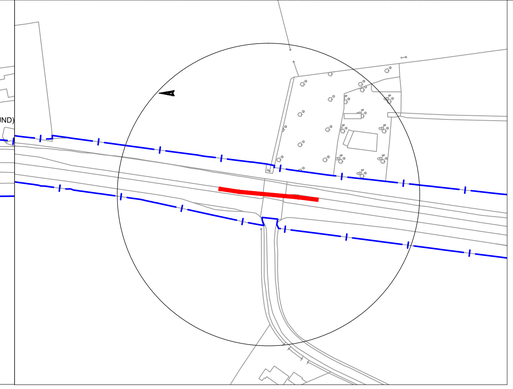

GAP 4 - A47 YARMOUTH ROAD AT THE JUNCTION WITH LOCAL ROAD MARKET LANE

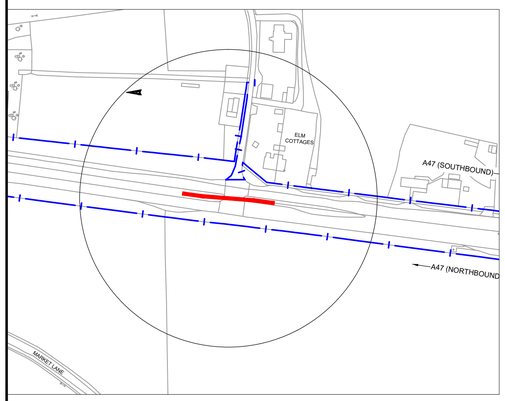

GAP 5 - A47 YARMOUTH ROAD AT THE JUNCTION WITH LOCAL ROAD STURRUPS LANE

KEY:

GAP CLOSURES

This map is based on Ordnance Survey material with the permission of Ordnance Survey on behalf of the Controller of Her Majesty's Stationery Office. © Crown copyright. Unauthorised reproduction infringes Crown copyright and may lead to prosecution or civil proceedings. National Highways 100030649, 2023.

Scale 1:500

10m 0m 10m 20m 30m

SAFETY, HEALTH AND ENVIRONMENTAL INFORMATION

In addition to the hazards/risks normally associated with the types of work detailed on this drawing, note the following significant residual risks (Reference shall also be made to the design hazard log).

Construction
NONE

Maintenance / Cleaning
NONE

Use
NONE

Decommissioning / Demolition
NONE

Description

Status	Revision	Drawn	Checked	Reviewed	Authorised	Issue Date

Description

Status	Revision	Drawn	Checked	Reviewed	Authorised	Issue Date

Description

Status	Revision	Drawn	Checked	Reviewed	Authorised	Issue Date

Description

Status	Revision	Drawn	Checked	Reviewed	Authorised	Issue Date

Description
FIRST ISSUE

Status	Revision	Drawn	Checked	Reviewed	Authorised	Issue Date
A2	C01	JA	AR	CF	AR	07/07/23

Drawing Suitability: APPROVED - ORDERS / LICENSES — Status: A2

SNC·LAVALIN ATKINS
Member of the SNC-Lavalin Group
Woodcote Grove
Ashley Road
Epsom
Surrey
KT18 5BW
Tel: +44 (0)1372 726140
Fax: +44 (0)1372 740055
www.atkinsglobal.com

Copyright © SNC Lavalin (2023)

Client: Working on behalf of national highways

Project Title: The A47 Trunk Road (Jay Lane Junction to Rackhams Corner, Suffolk) (Closure of Gaps in the Central Reservation) Order 202_

Drawing Title: A47 TRUNK ROAD
PTRO GAP CLOSURES

Drawing Number

Project	Originator	Volume	Location	Type	Role	Number
HE609079	ATK	GEN	DFS1708	DR	CH	000007

Original Size:	Scale:	Project Ref. No:	Sheet:	Rev:
A1	NTS	620	1 of 1	C01

This Drawing is saved on ProjectWise. Plotted: 10/07/2023 10:33:34 By: FORK2588