DO NOT SCALE

Millimetres 100 0 10

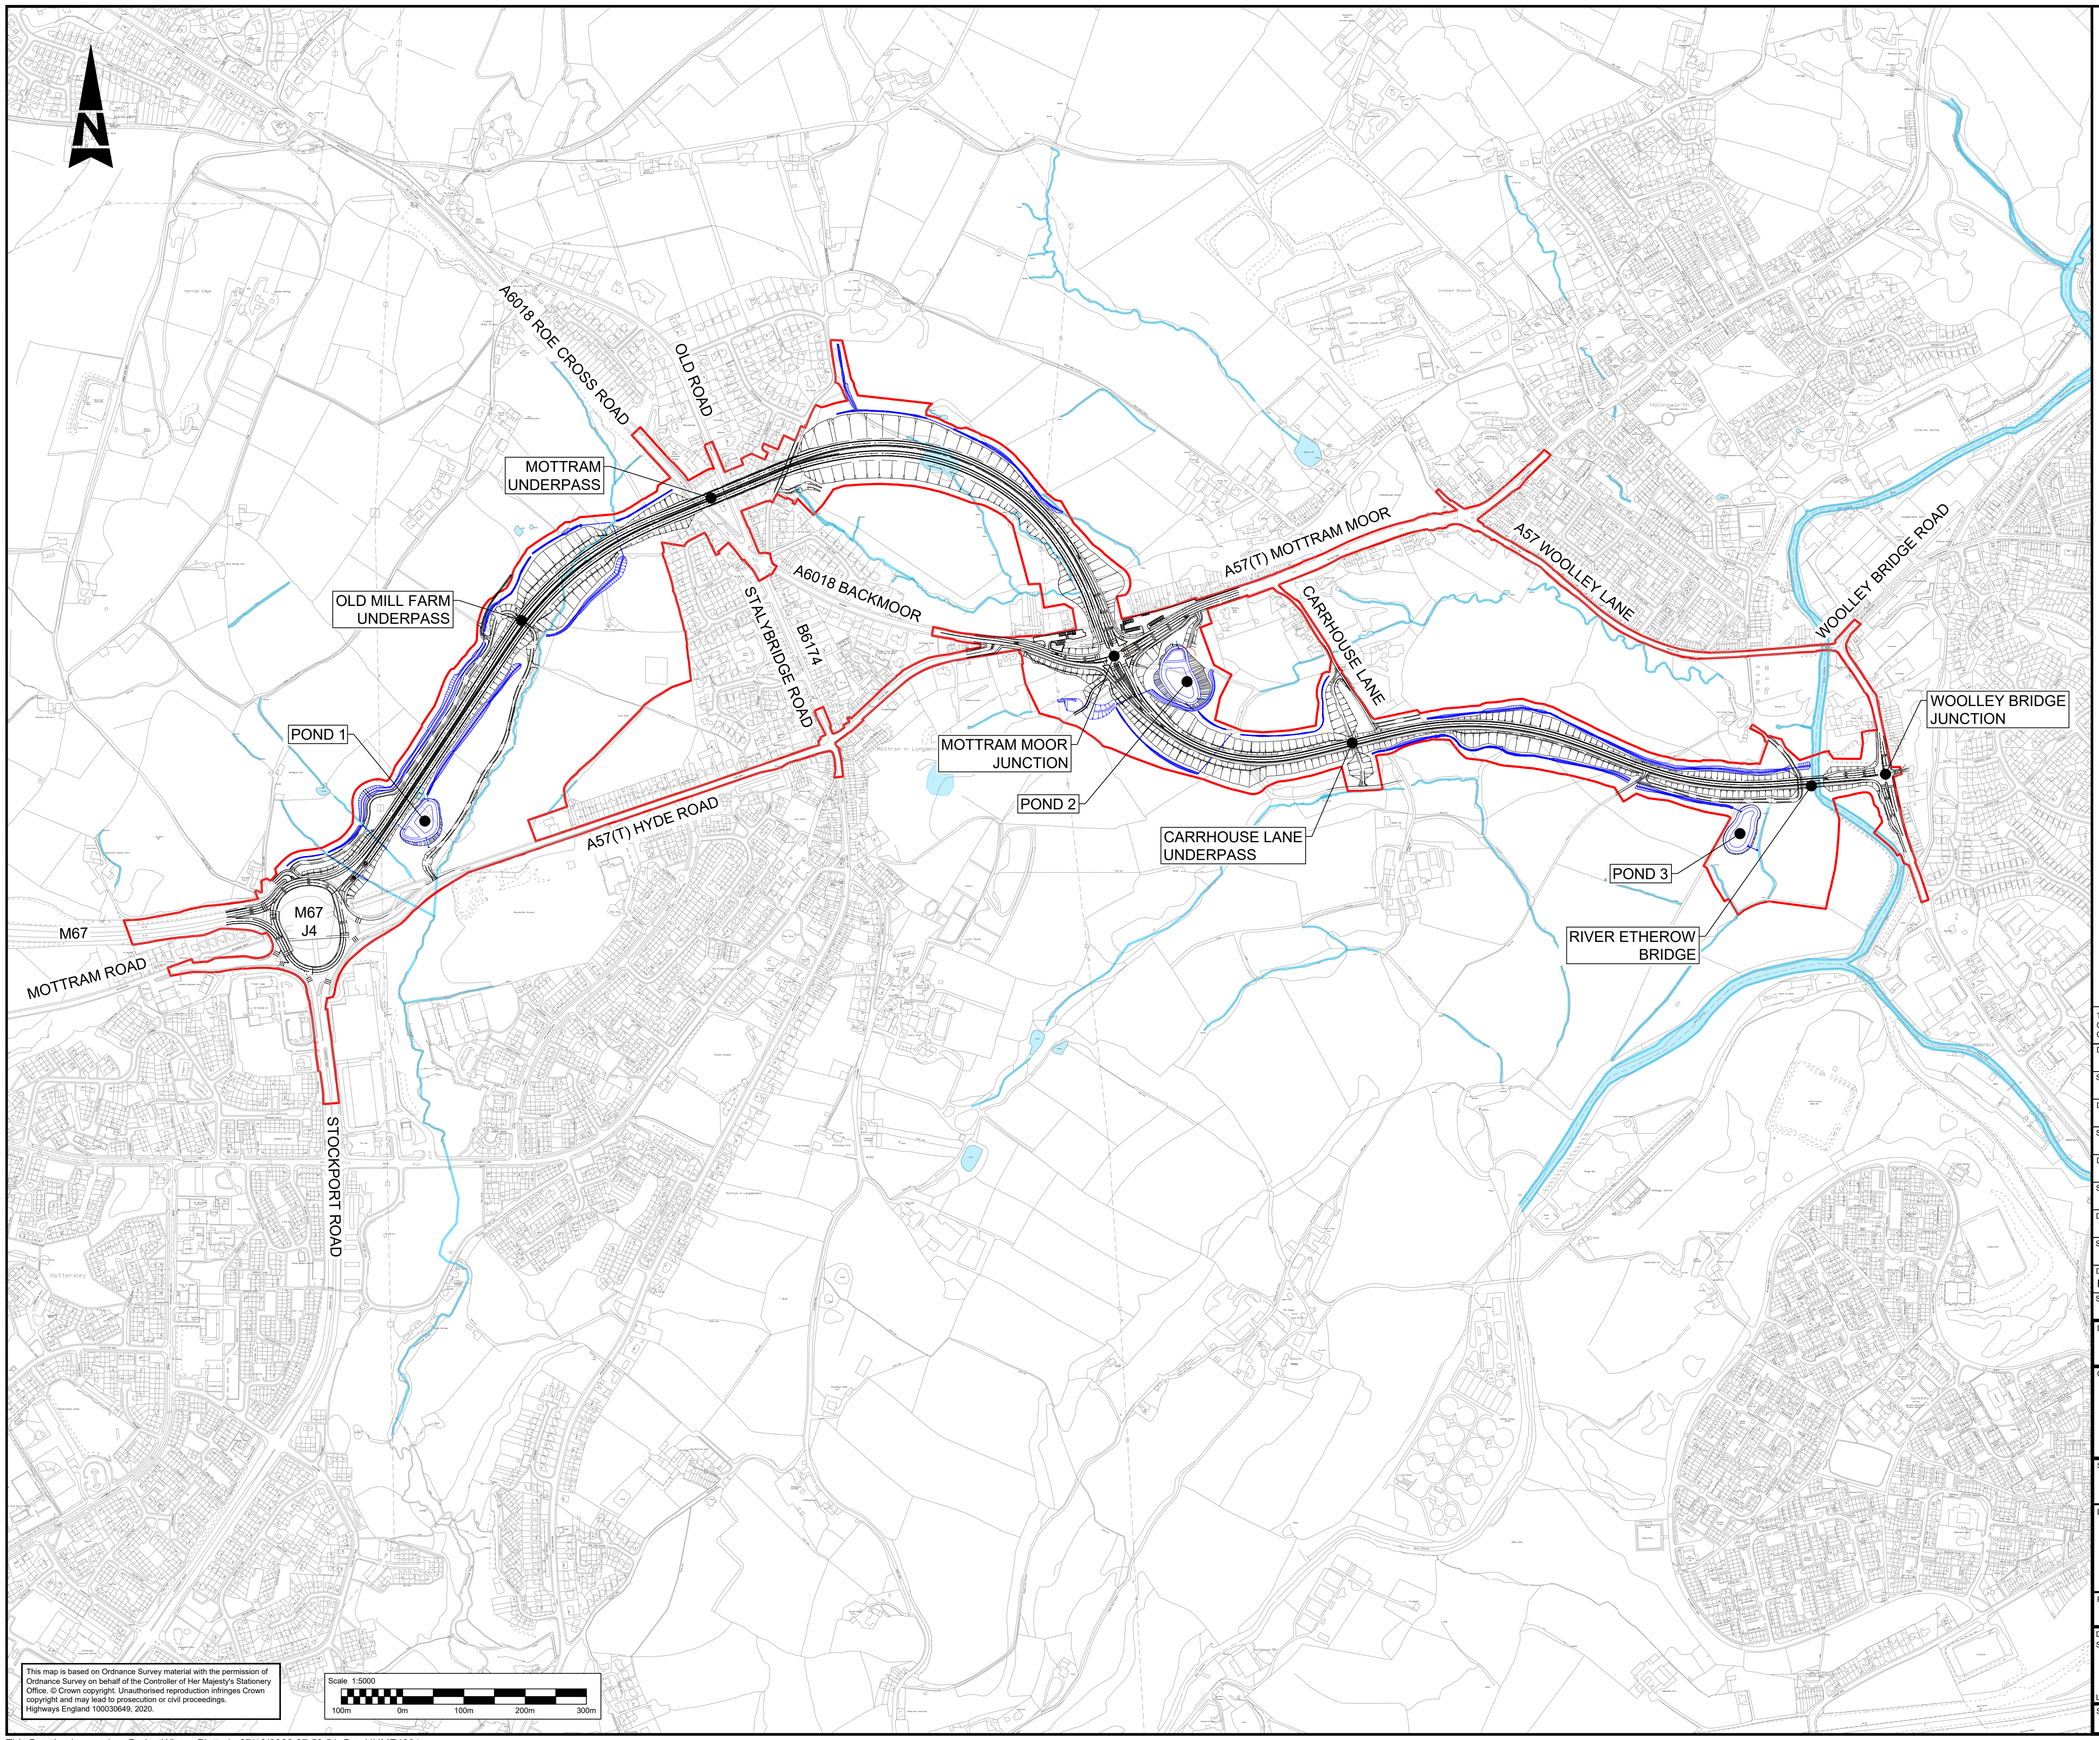

KEY

- DEVELOPMENT CONSENT ORDER (DCO) BOUNDARY
- PROPOSED HIGHWAY CONSTRUCTION
- PROPOSED PONDS
- PROPOSED WATERCOURSES / DITCHES
- EXISTING WATER FEATURES

This map is based on Ordnance Survey material with the permission of Ordnance Survey on behalf of the Controller of Her Majesty's Stationery Office. © Crown copyright. Unauthorised reproduction infringes Crown copyright and may lead to prosecution or civil proceedings. Highways England 100030649, 2020.

Scale 1:5000

100m 0m 100m 200m 300m

This map is based on Ordnance Survey material with the permission of Ordnance Survey on behalf of the Controller of Her Majesty's Stationery Office. © Crown copyright. Unauthorised reproduction infringes Crown copyright and may lead to prosecution or civil proceedings. Highways England 100030649, 2020.

Description		
Status	Revision	Issue Date
Description		
Status	Revision	Issue Date
Description: FIRST ISSUE		
S2	P01	26/10/20

Drawing Suitability: FOR INFORMATION — Status: S2

Client: highways england

Scheme Name: A57 LINK ROADS

Drawing Title: A57 LINK ROADS

DRAFT SCHEME OVERVIEW

PIS Ref. No: SHEET 1 OF 1

Drawing Number

Scheme	Originator	Volume		
HE551473	BBA	GEN		
A57_AL_SCHEME	DR	CX	000001	
Location	Type	Role	Number	

Scale:	Original Size:	Rev:
1:5000 @ A1	A1	P01

This Drawing is saved on ProjectWise. Plotted: 27/10/2020 07:59:51 By: HUME4391