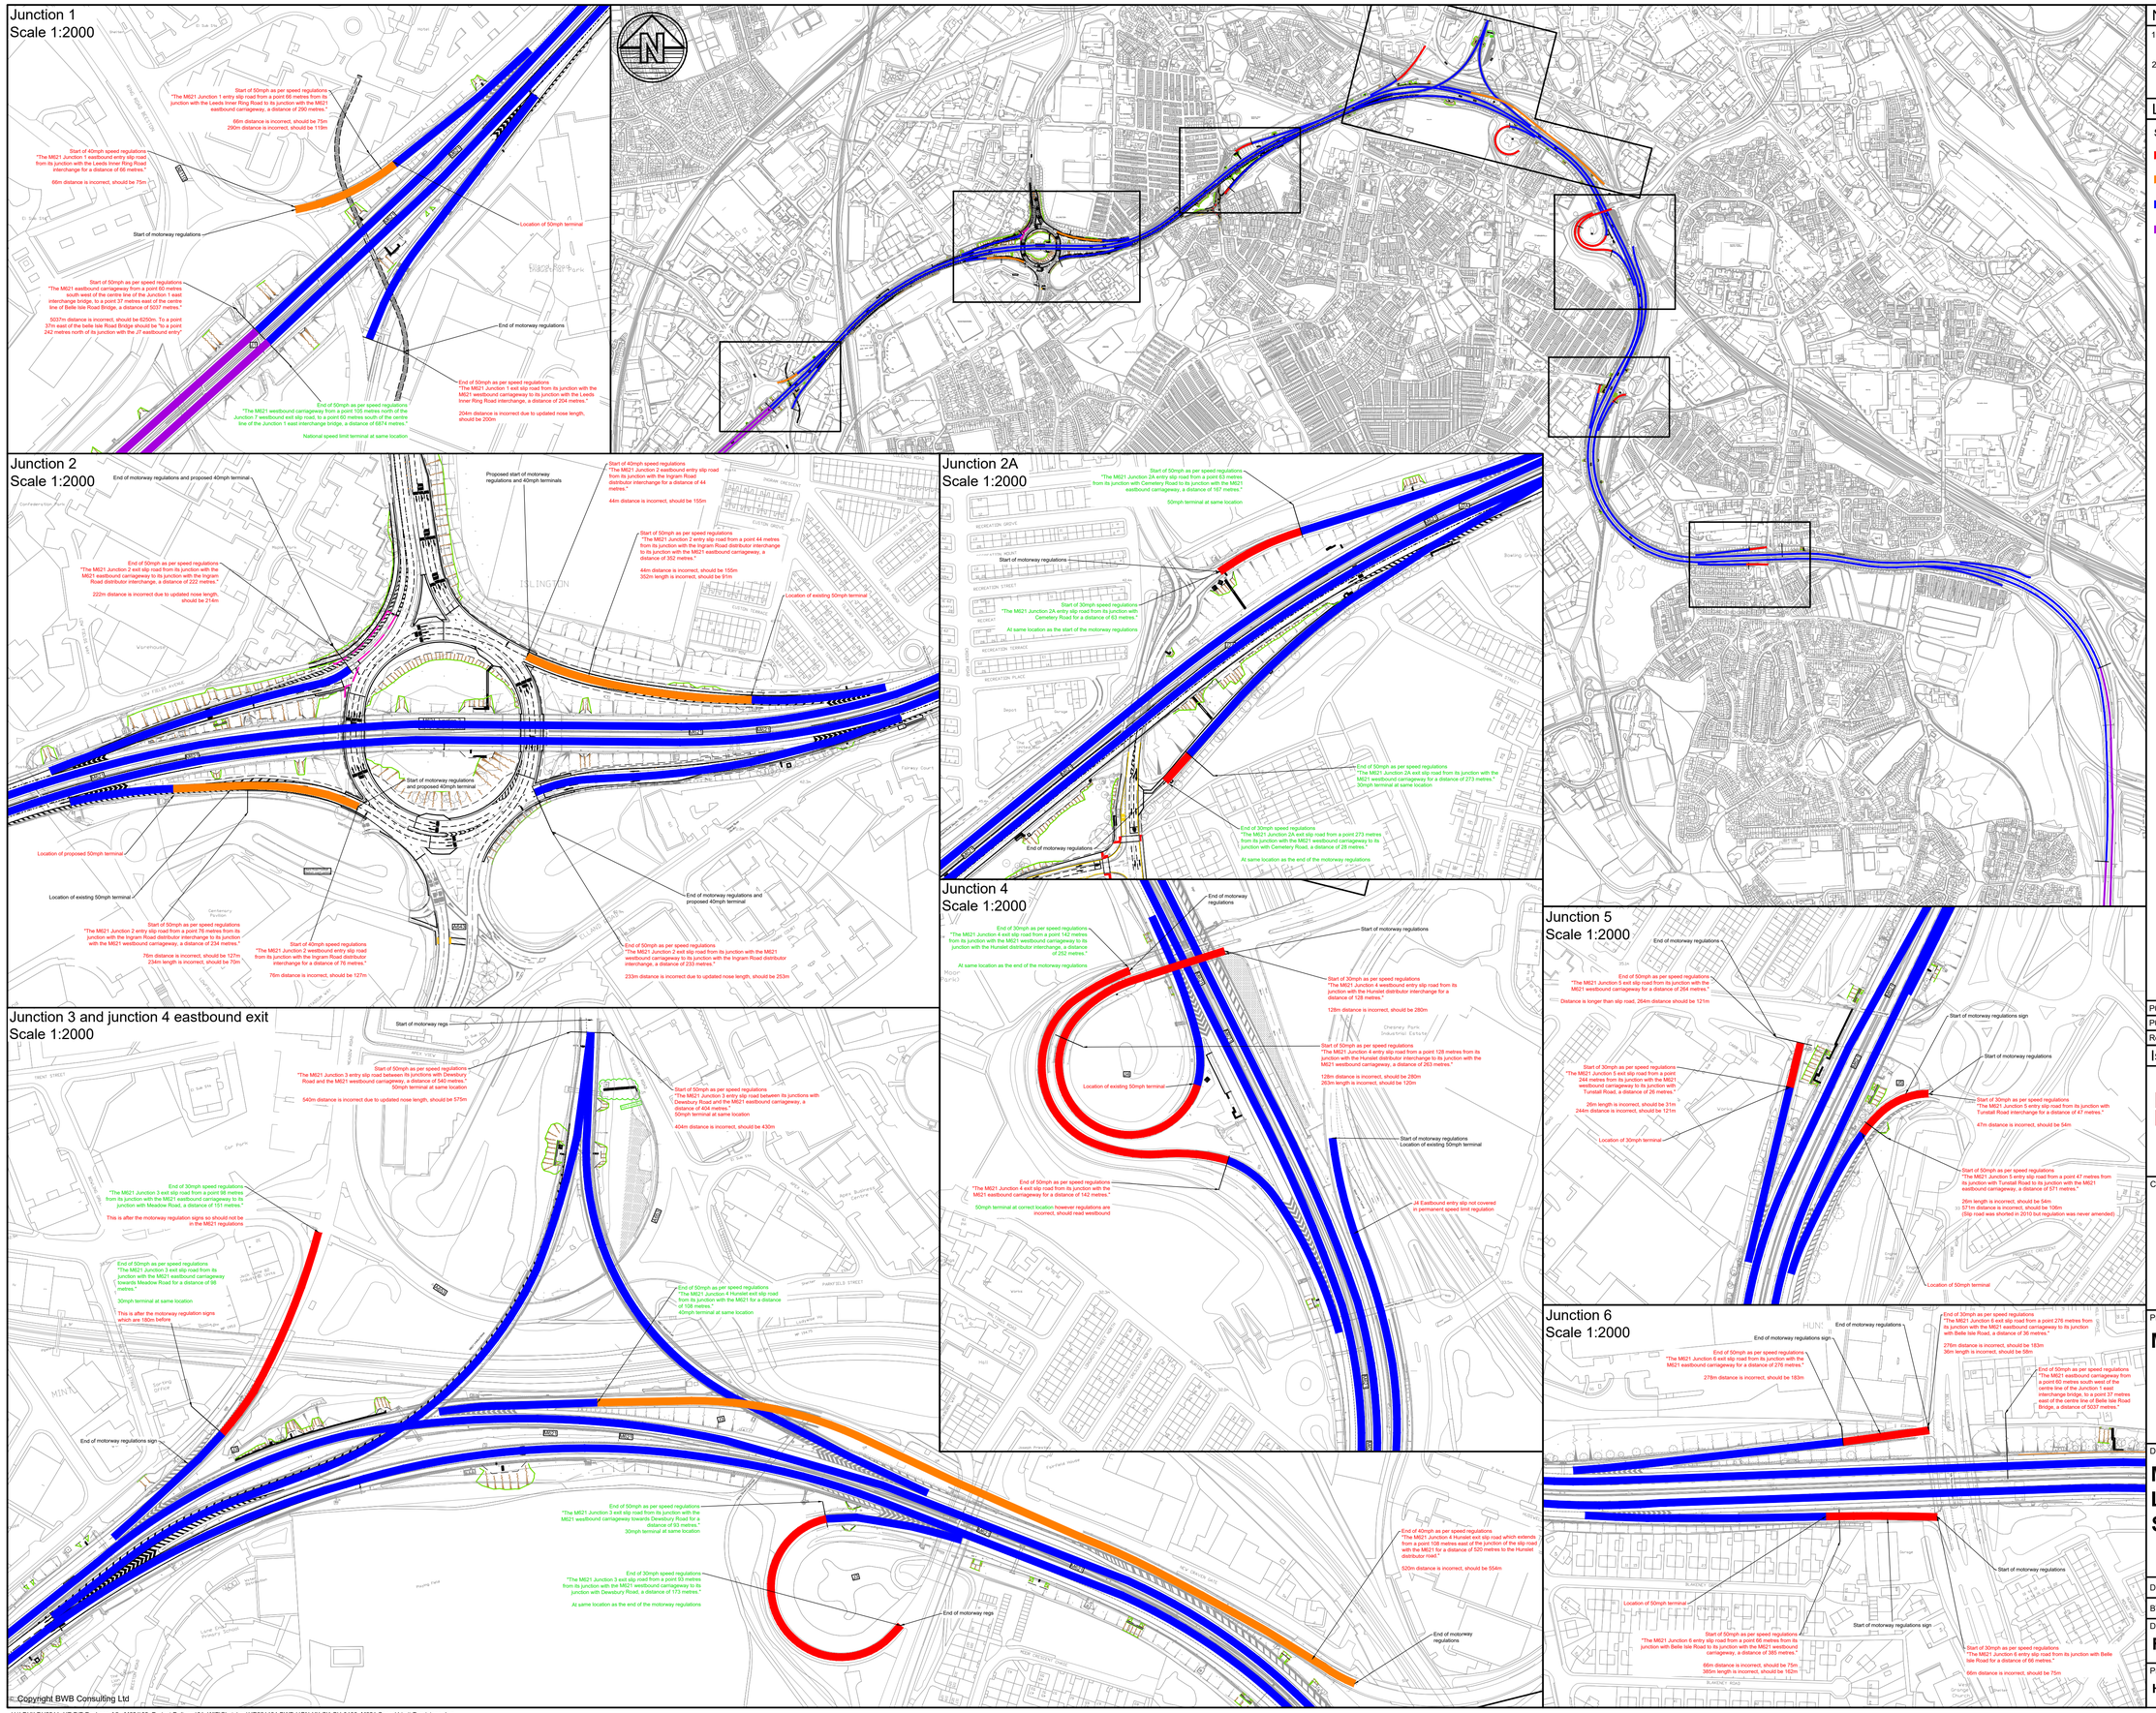

© Copyright BWB Consulting Ltd

U:\LDH\LDH2211_HE DIP Package A5 - M621\02. Project Delivery\01. WIP\Sketches\HE551464-BWB-HGN-XX-SK-CH-0108_M621 Speed Limit Provisions.dwg

Notes

1. Do not scale this drawing. All dimensions must be checked/ verified on site.
2. All dimensions in metres unless noted otherwise. All levels in metres unless noted otherwise.

Legend

Speed limits as set out by current signage

- 30mph
- 40mph
- 50mph
- National Speed Limit

Rev	Date	Details of issue / revision	Drw	Rev
P02	15.05.23	Extra distances added	DF	SRH
P01	10.02.22	Issue for Information	DF	SRH

Issues & Revisions

BWB
A CAF GROUP COMPANY
- Birmingham | 0121 233 3322
- Leeds | 0113 233 8000
- London | 020 7407 3879
- Manchester | 0161 233 4260
- Nottingham | 0115 924 1100

www.bwbconsulting.com

Client

national highways

Project Title

M621 J1-7 IMPROVEMENTS

Drawing Title

M621 REVIEW OF SPEED LIMIT REGULATIONS AND SIGNAGE

Drawn:	D.Fraser	Reviewed:	S.Hilditch
BWB Ref: LDH2211	Date: 10.02.22	Scale@A1:	As Shown

Drawing Status

FOR INFORMATION

Project - Originator - Zone - Level - Type - Role - Number	Status	Rev
HE551464-BWB-HGN-XX-SK-CH-0108	S2	P02